1:20

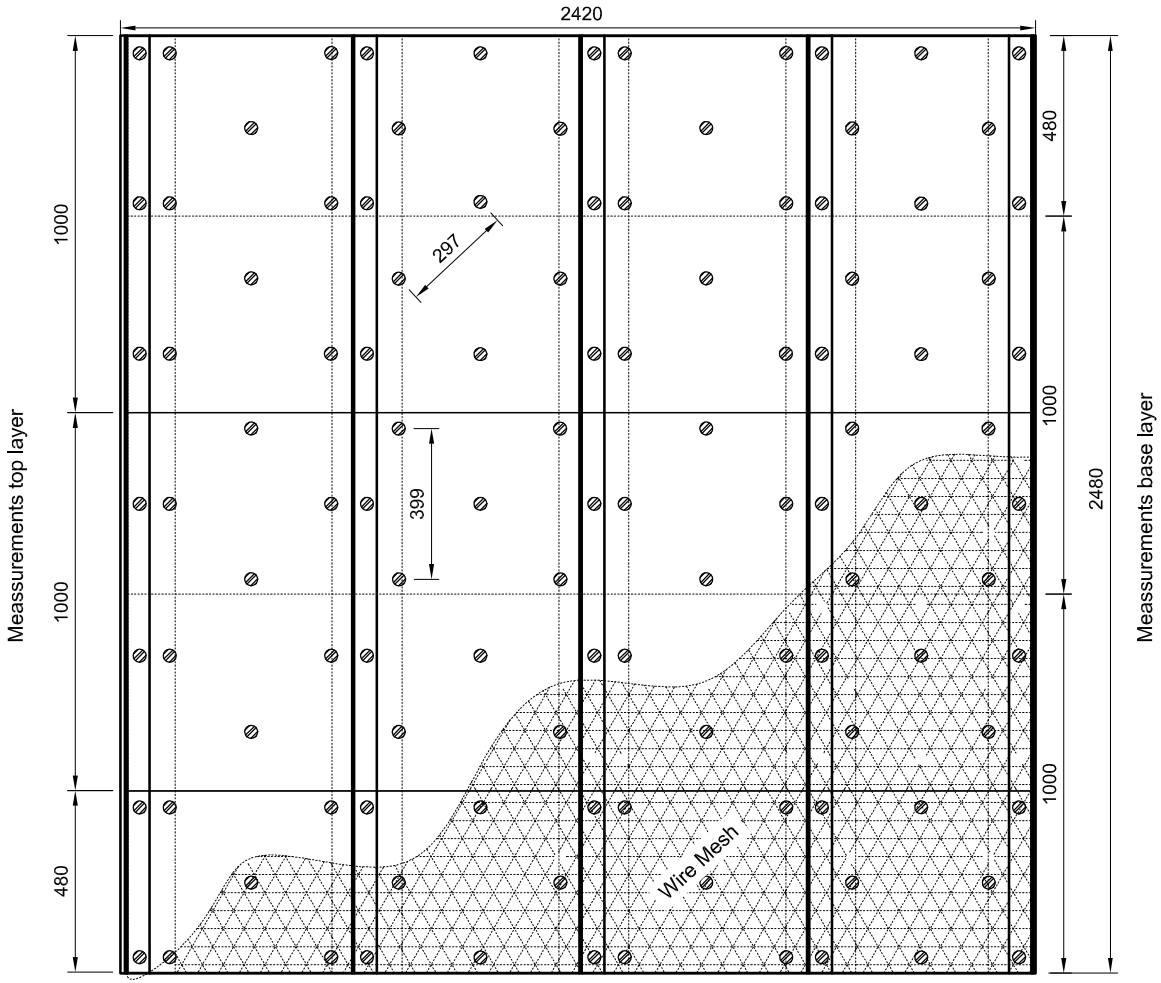

1:10

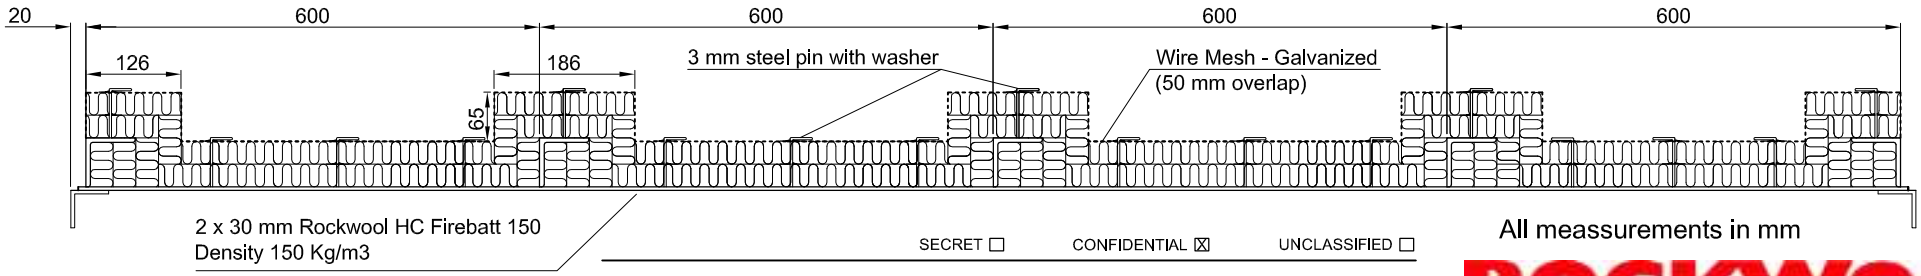

All meassurements in mm

SECRET ☐ CONFIDENTIAL ☒ UNCLASSIFIED ☐

Subject: Bulkhead H(0) 400

Project: RMO

Date: 2008/07/16

ROCKWOOL FIRESAFE INSULATION
- think SAFE!
Rockwool International A/S
Hovedgaden 584 DK-2640 Hedehusene
www.rockwool.com
Phone: +45 4656 0300
Fax: +45 4656 4911

Dwg No.: (21) 4.001 Scale: 1:20 / 1:10 Rev.: 2008/08/26 Designer: SRP P-Style: Let Nedtonet

(21) 4.001